EXTERIOR WALL SECTION FOR WOOD FRAME CONSTRUCTION

Construction Code Services Division
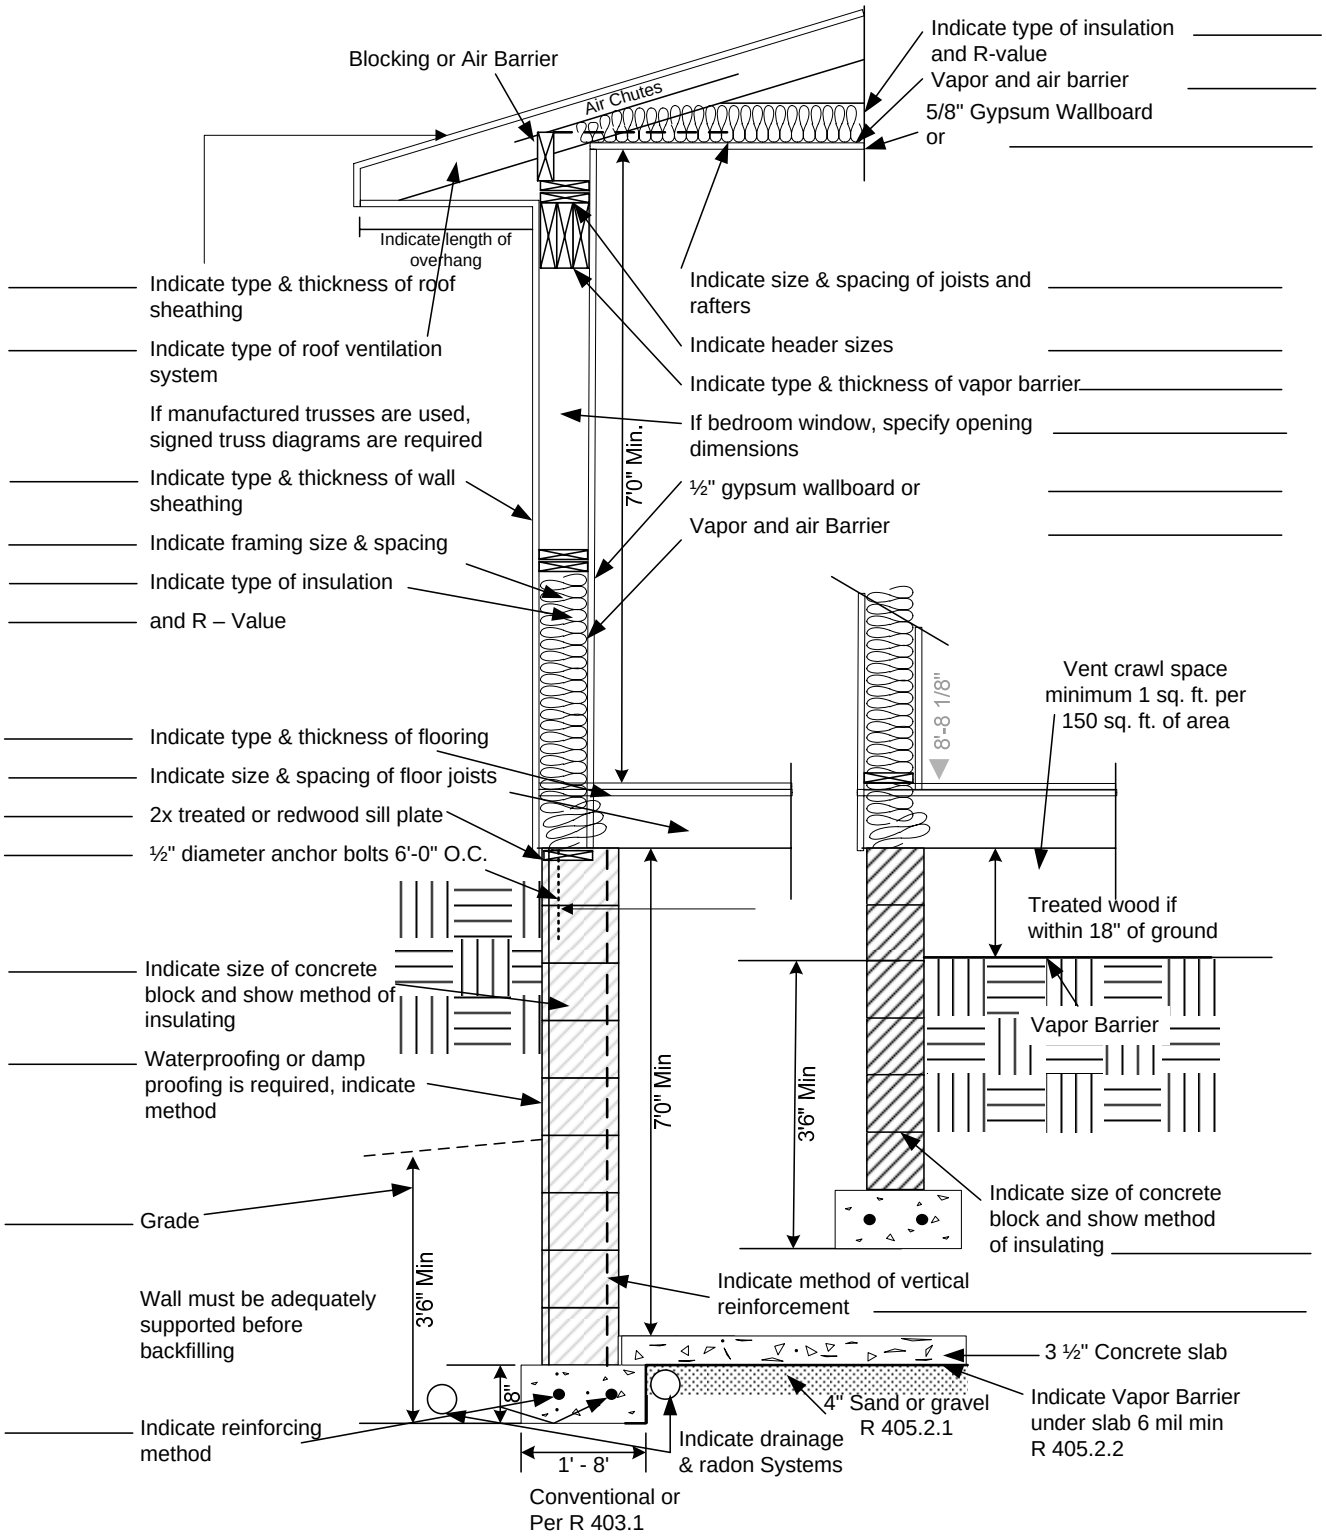
Revised May 2009