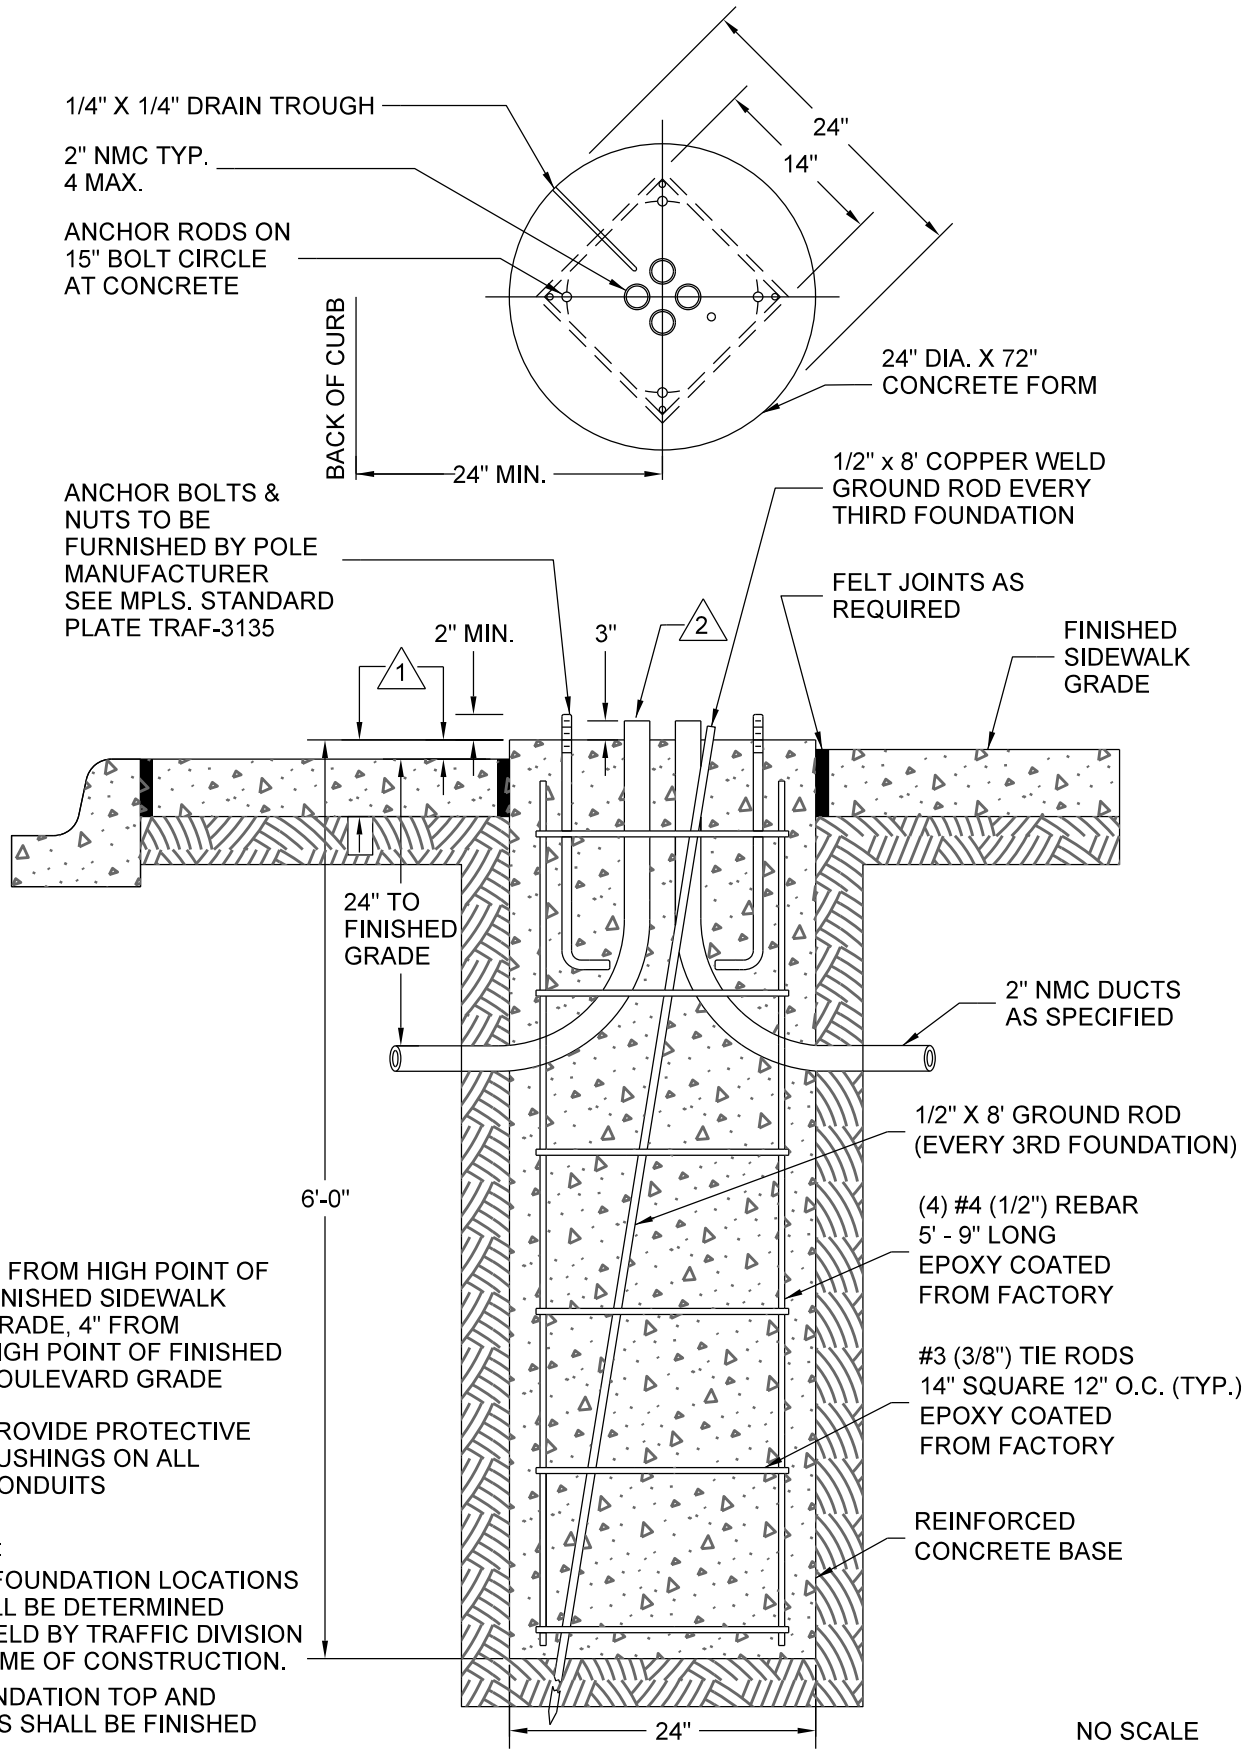

1 3" FROM HIGH POINT OF FINISHED SIDEWALK GRADE, 4" FROM HIGH POINT OF FINISHED BOULEVARD GRADE

2 PROVIDE PROTECTIVE BUSHINGS ON ALL CONDUITS

NOTES:

1. ALL FOUNDATION LOCATIONS SHALL BE DETERMINED IN FIELD BY TRAFFIC DIVISION AT TIME OF CONSTRUCTION.
2. FOUNDATION TOP AND SIDES SHALL BE FINISHED

NO SCALE

Minneapolis Public Works	DRW: EAV	DATE: 4/23/20	FOUNDATION - ST. LIGHT 18' - ROUND CAP REFERENCE PLATE: TRAF-3135, TRAF-3010	STANDARD PLATE NO. TRAF-3064-R2
	APP: DRP	DATE: 4/23/20		