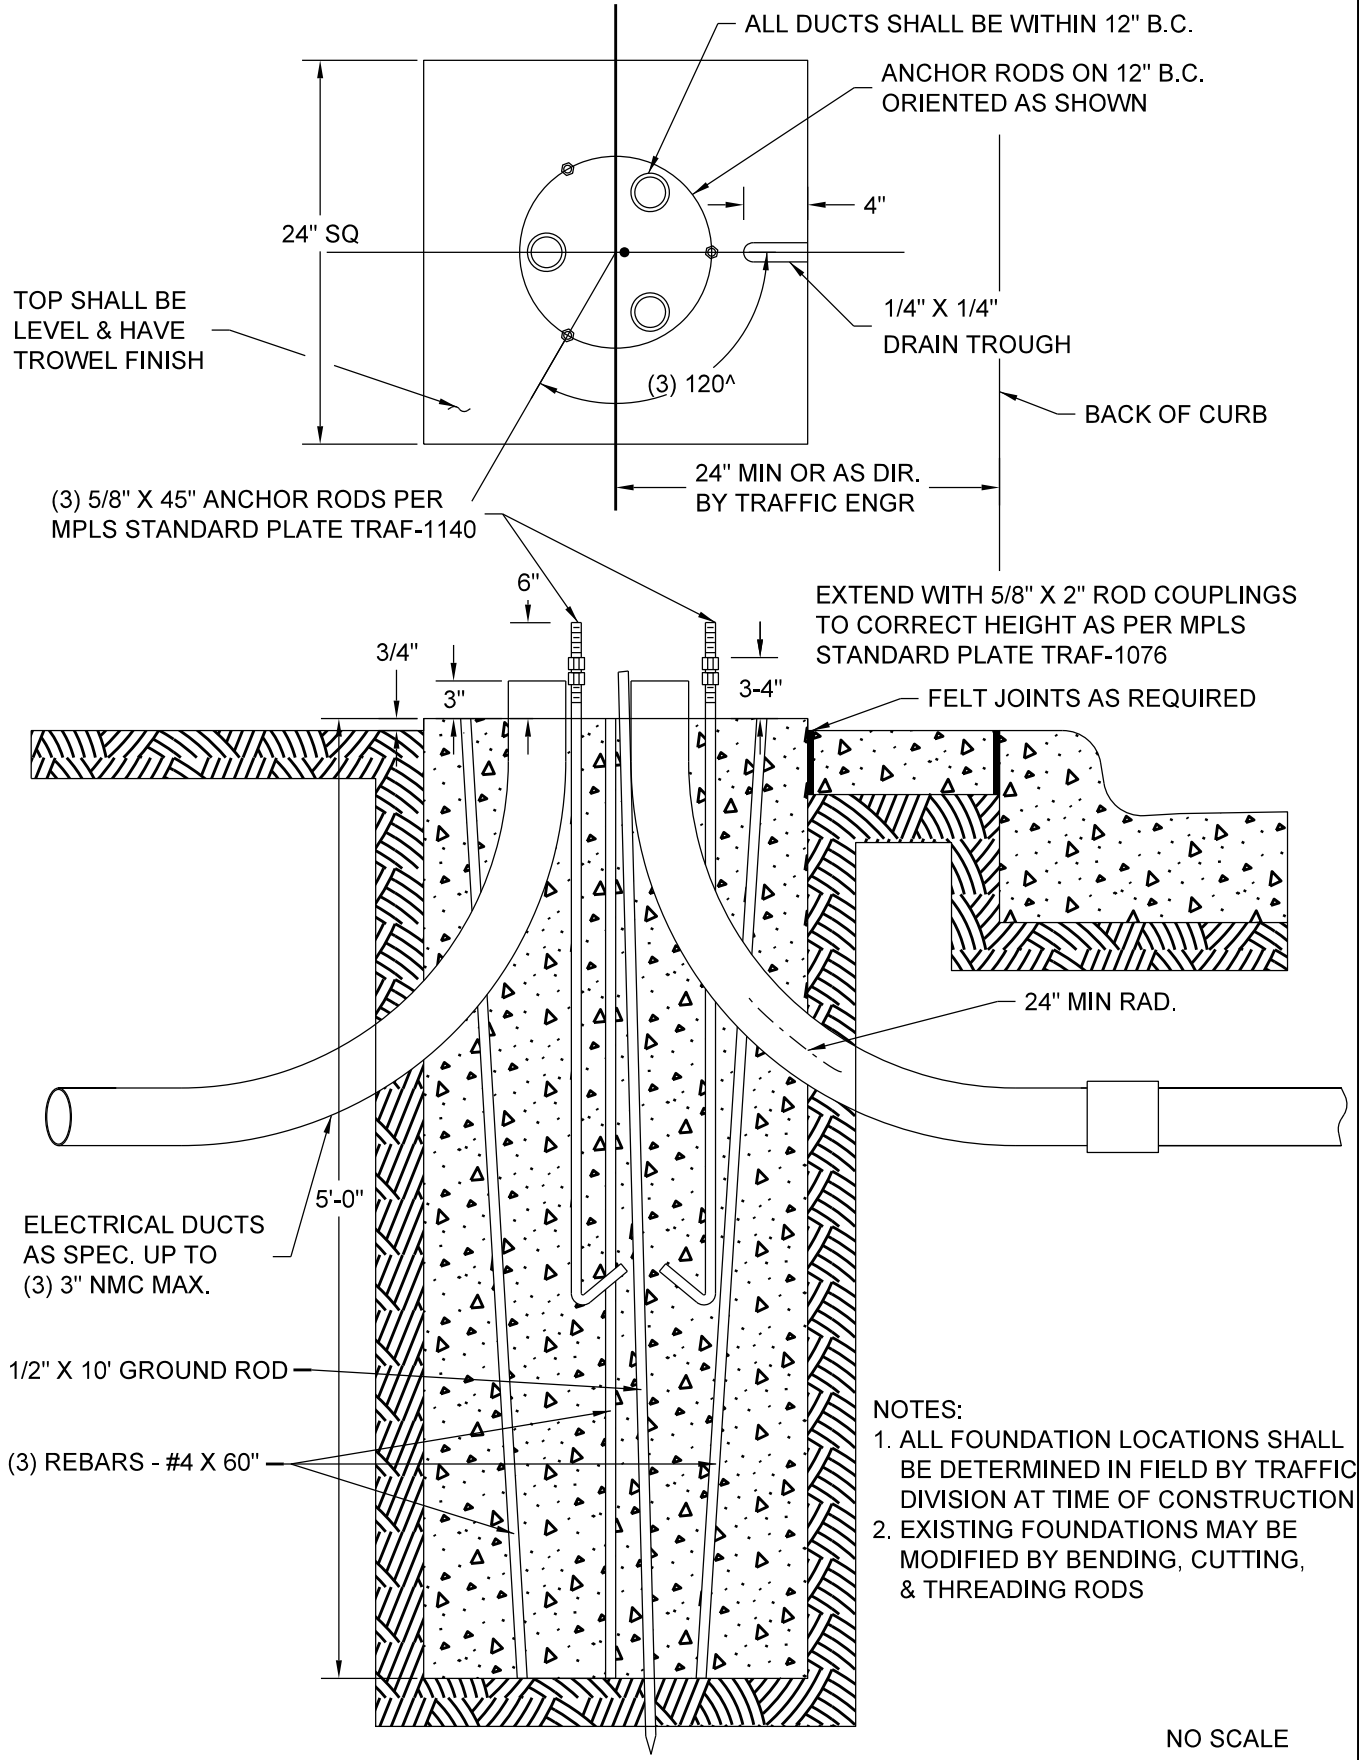

NOTES:

1. ALL FOUNDATION LOCATIONS SHALL BE DETERMINED IN FIELD BY TRAFFIC DIVISION AT TIME OF CONSTRUCTION
2. EXISTING FOUNDATIONS MAY BE MODIFIED BY BENDING, CUTTING, & THREADING RODS

NO SCALE

Minneapolis Public Works	DRW: LPK	DATE: 1/1/11	FOUNDATION - SIGNAL AUXILIARY CABINET CONVERSION TO PEDESTAL REFERENCE PLATE: TRAF-1076, TRAF-1140	STANDARD PLATE NO. TRAF-1060
	APP: DRP	DATE: 1/1/11		